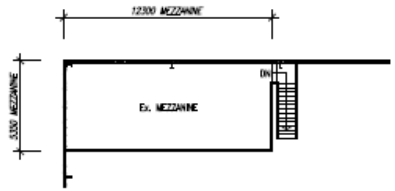

MEZZANINE PLAN

Scale 1:200

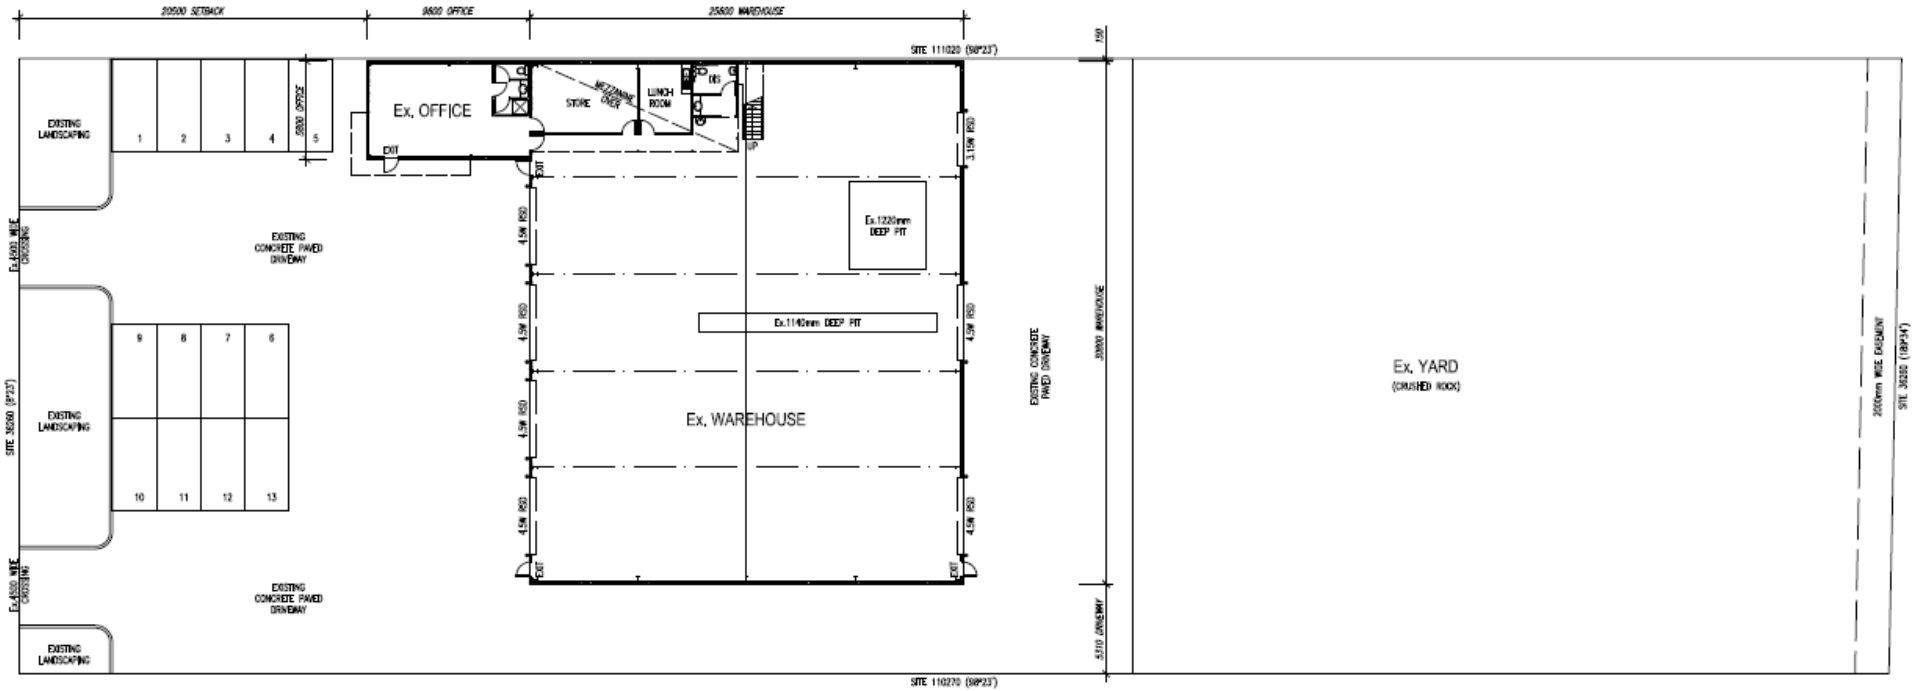

SITE DEVELOPMENT PLAN

Scale 1:200